




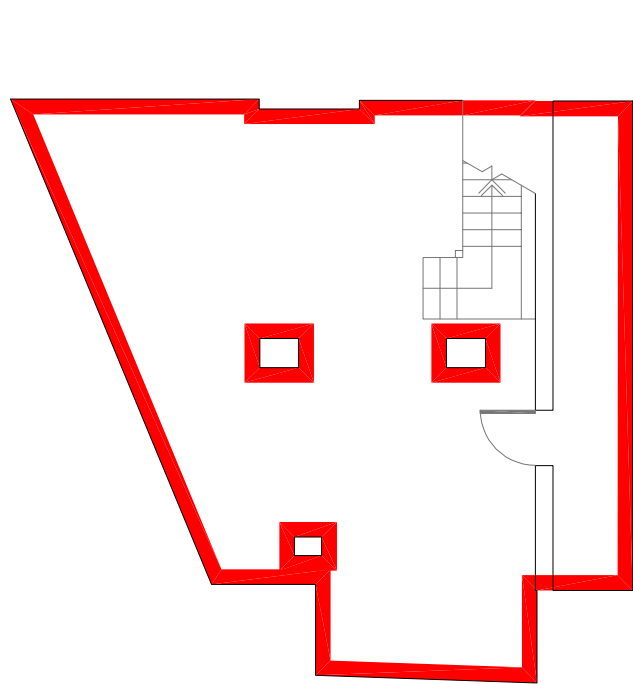

basement

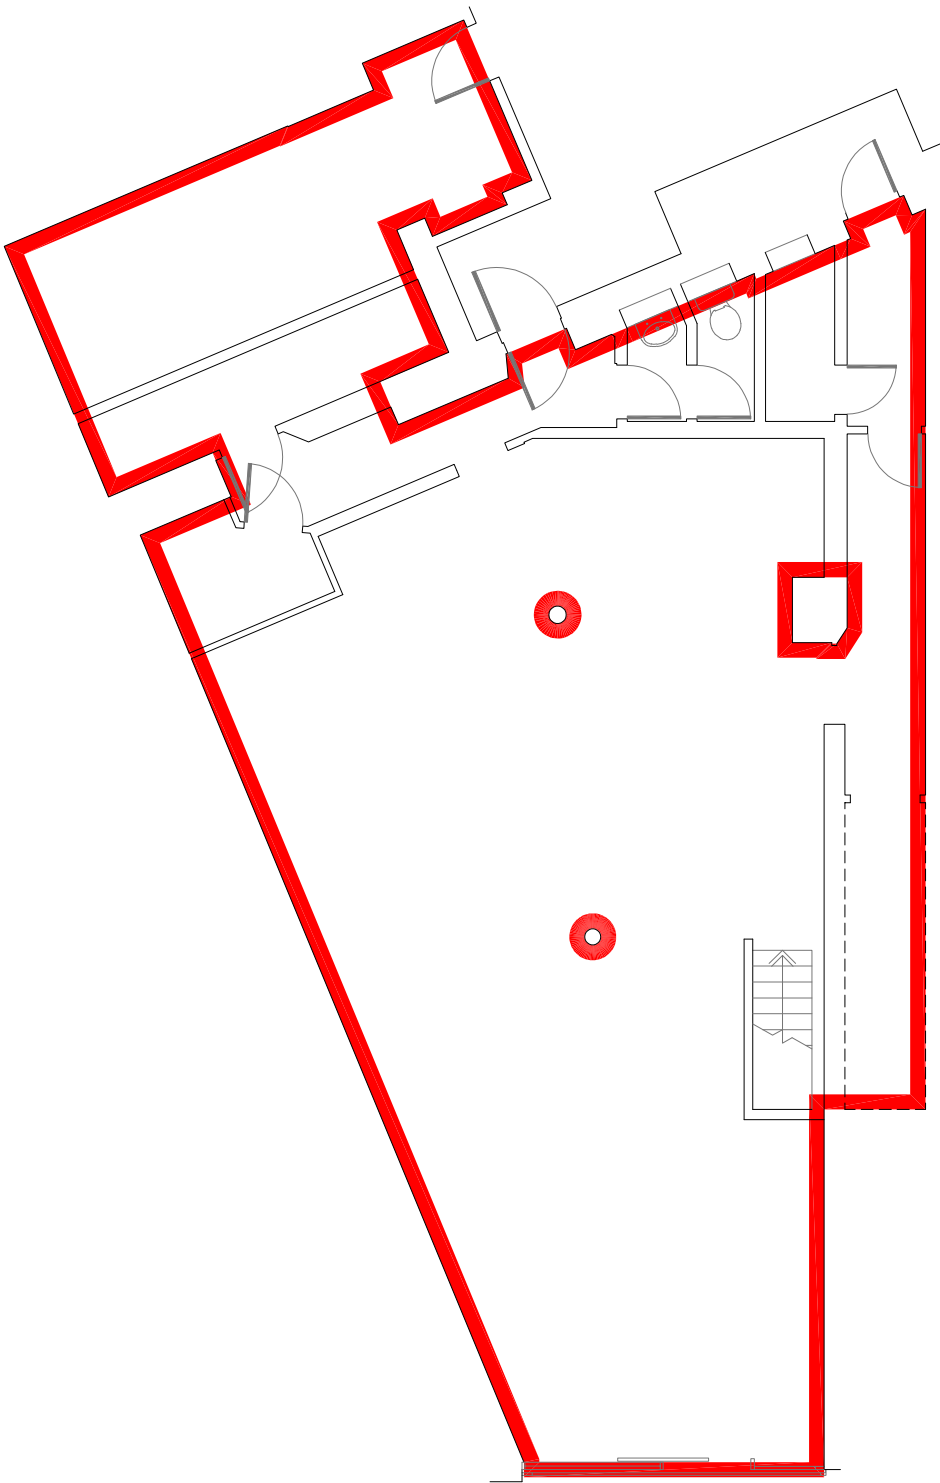

ground

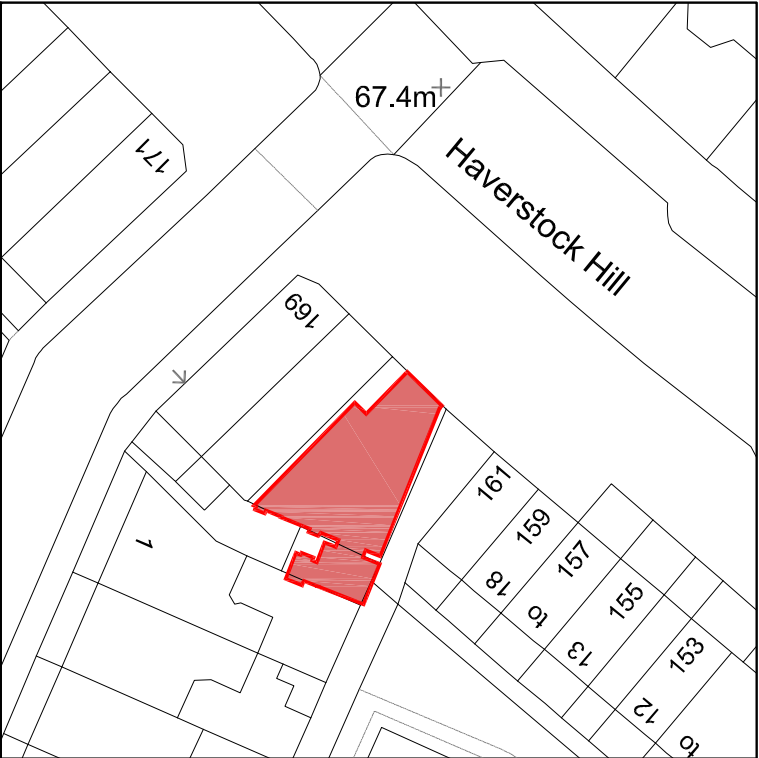

Location Plan: 1:1250

John D Wood
165 Haverstock Hill
London
NW3 4 QT


ross laird
measured surveys
5 Lower King Street
Royston, Herts SG8 5AL
01763 249949
surveys@rosslaird.co.uk
www.rosslaird.co.uk

title: lease plan

ref: 3702-01

scale: 1:100 on A3

date: July 2024

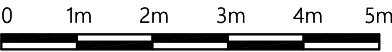

all dimensions taken to face of dry lining or wall cladding if applicable
although every endeavour is made to provide an accurate survey drawing
it is recommended that all critical dimensions should be checked on site
inaccessible areas will be shown using a broken line